Peter Taylor

Feasibility Study

Teldis House

Peter Taylor Associates Limited, The Roller Mill, Mill Lane, Uckfield, East Sussex, TN22 5AA T +44 (0)1825 768377

Peter Taylor

This drawing is protected under The Copyright, Designs and Patents Act 1988. This drawing is produced for PLANNING PURPOSES ONLY and is not to be used for construction.

Revisions

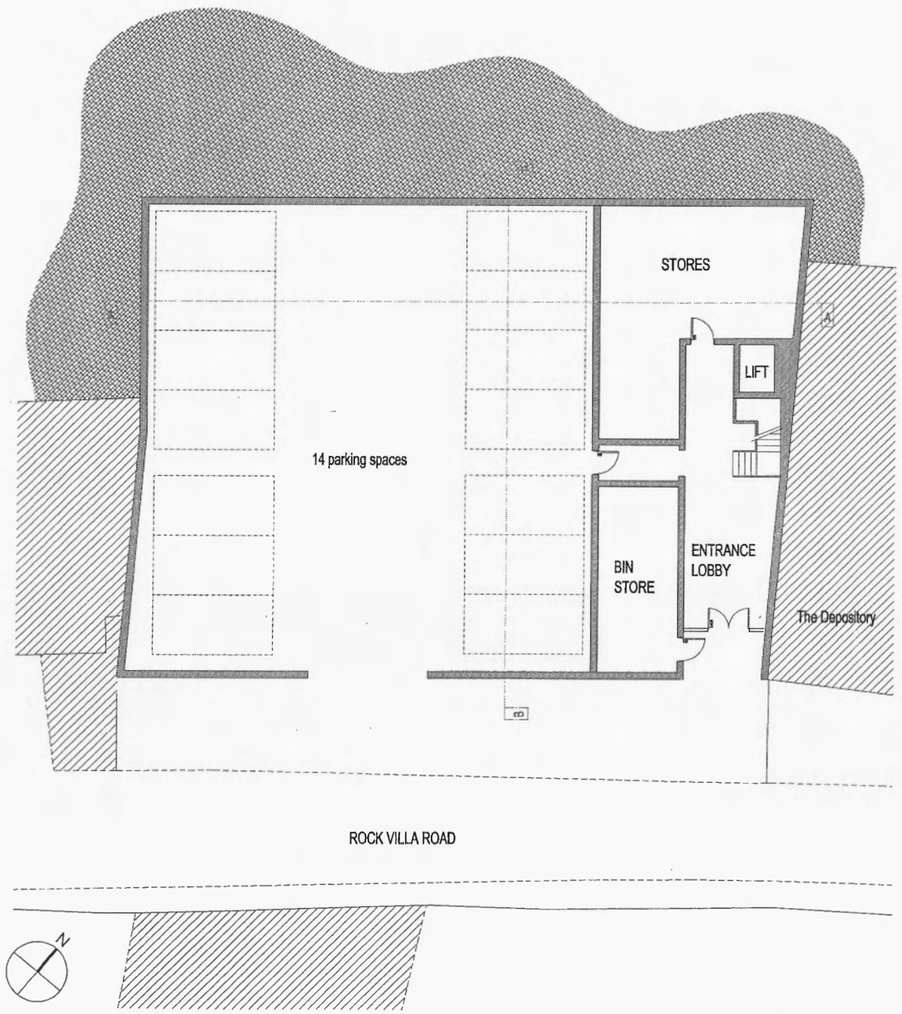

GROUND FLOOR PLAN

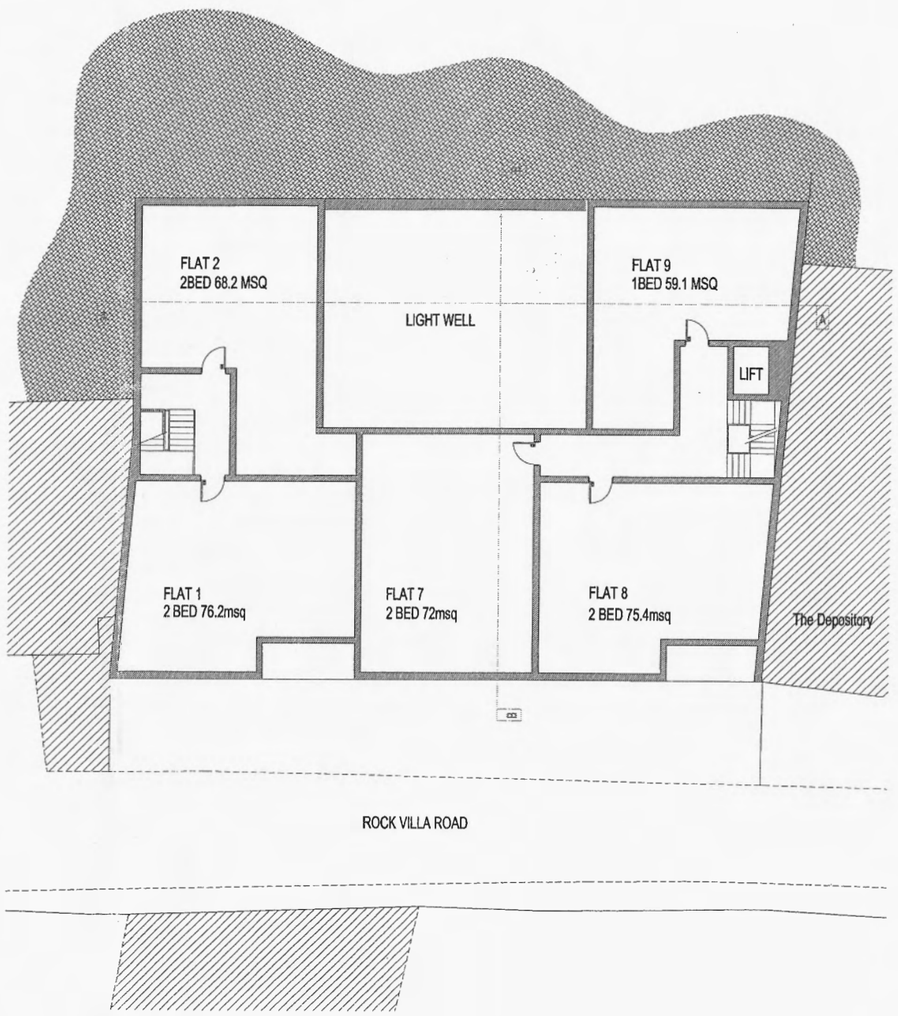

FIRST FLOOR PLAN

H07-702 TELDIS HOUSE
RESIDENTIAL REDEVELOPMENT SCHEME

ACCOMODATION SCHEDULE

Access	Flat	Area	
Stair core with direct access from Mount Ephraim	1	76.2 msq	2 bed
	2	68.2 msq	2 bed
	3	76.2 msq	2 bed
	4	52.6 msq	1 bed
	5	77.9 msq	2 bed
	6	50 msq	1 bed
Stair core and lift with direct access from Rock Villa Road	7	72 msq	2 bed
	8	75.4 msq	2 bed
	9	59.1 msq	1 bed
	10	72 msq	2 bed
	11	75.4 msq	2 bed
	12	59.1 msq	1 bed
	13	69 msq	2 bed
	14	59.1 msq	1 bed
	15	69 msq	2 bed
	16	59.1 msq	1 bed
	17	68.1 msq	2 bed
Total Area		1138.4 msq	6 1 bed 11 2 bed
Total Parking		14 spaces	

Tunbridge Wells Local Plan state that 'a maximum of 1 space per dwelling' should be provided to residential developments within the Central Access Zone

Peter Taylor

Client D WALKER ESQ.

Project RESIDENTIAL REDEVELOPMENT
TELDIS HOUSE
MOUNT EPHRAIM

Title FEASIBILITY SCHEME
PLANS
GROUND AND FIRST FLOORS

Scale 1:250

Date NOVEMBER 2007

Drawn NCJ Checked

Drg No H07-702 SK01 Revision

Peter Taylor Associates Limited
The Roller Mill, Mill Lane, Uckfield, East Sussex TN22 5AA
Telephone +44 (0)1825 766377 Fax +44 (0)1825 765752
email: southern@ptal.co.uk website: www.ptal.co.uk

This drawing is protected under The Copyright, Designs and Patents Act 1988. This drawing is produced for PLANNING PURPOSES ONLY and is not to be used for construction.

7

Revisions

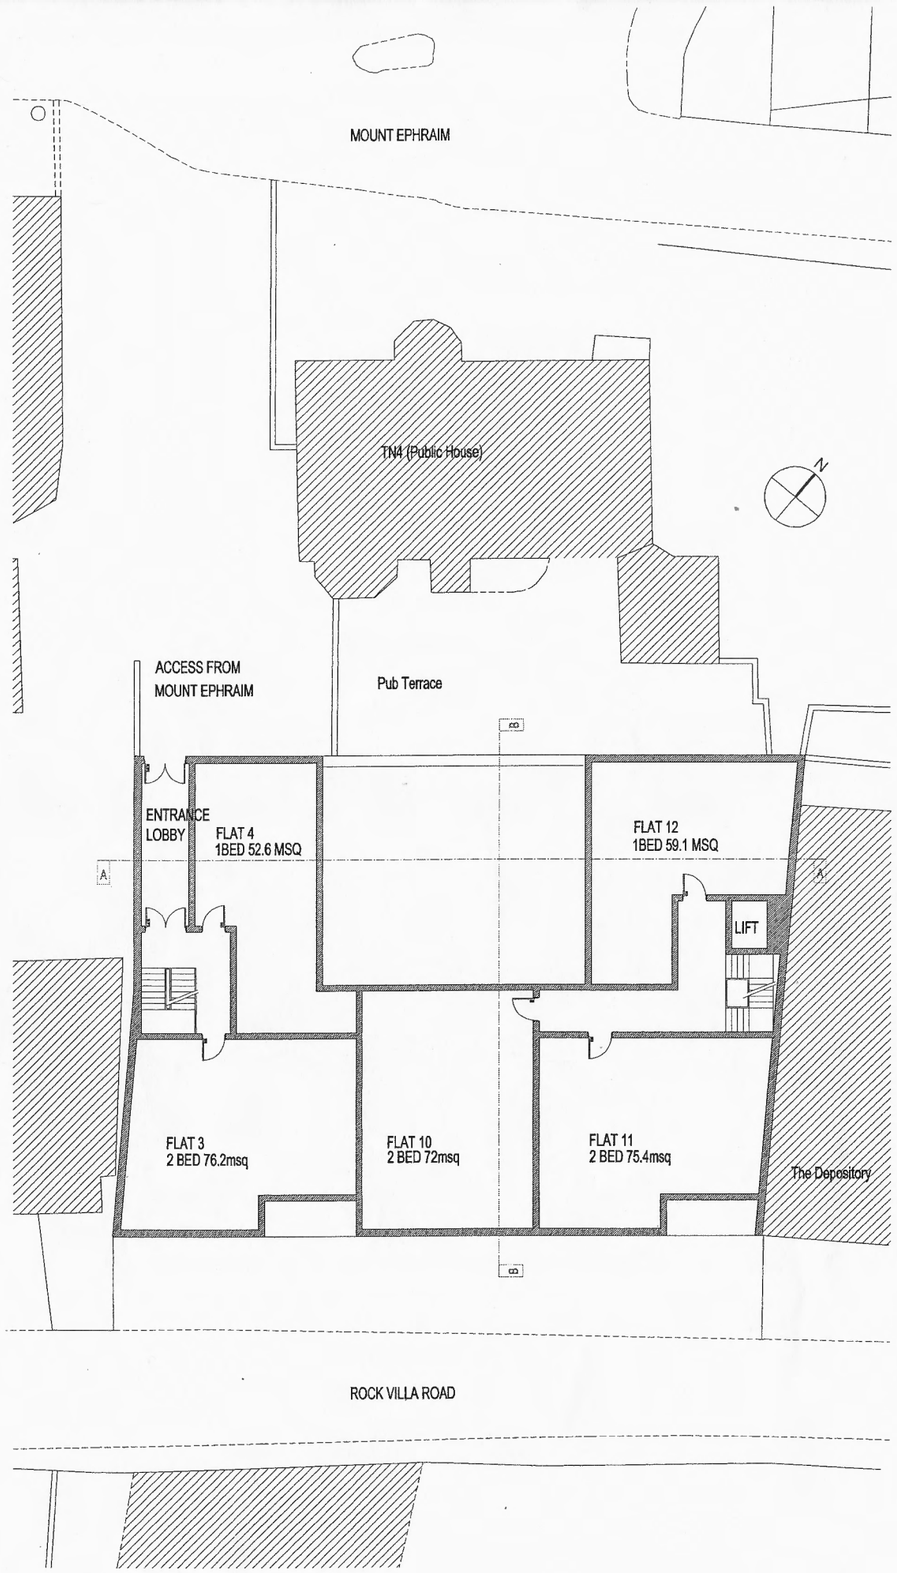

SECOND FLOOR PLAN

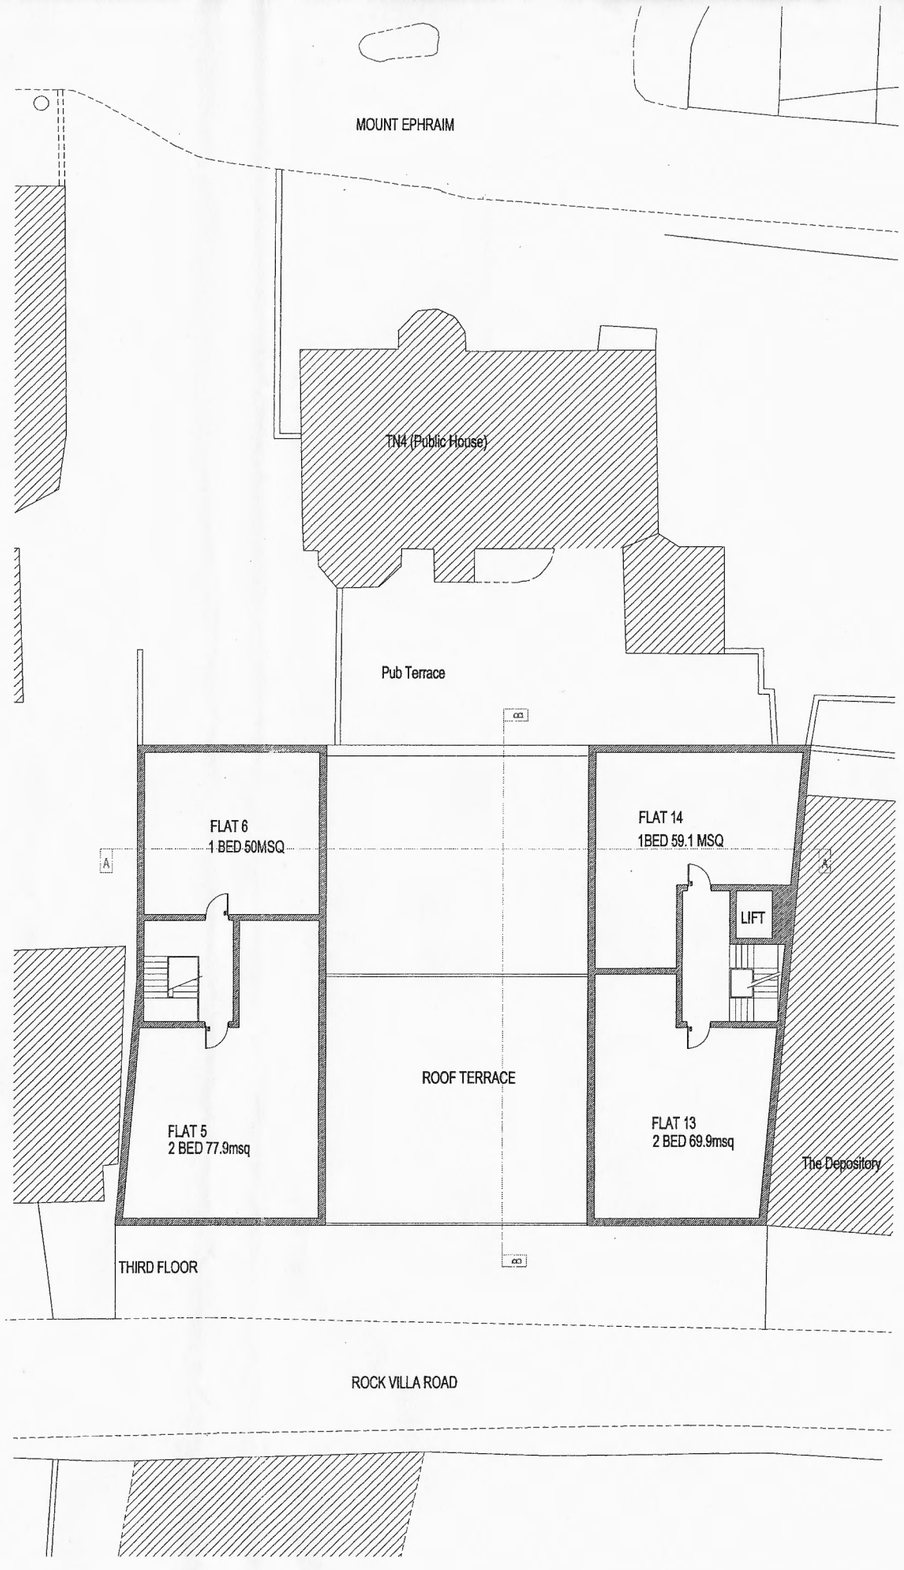

THIRD FLOOR PLAN

H07-702 TELDIS HOUSE
RESIDENTIAL REDEVELOPMENT SCHEME

ACCOMODATION SCHEDULE

Access	Flat	Area	
Stair core with direct access from Mount Ephraim	1	76.2 msq	2 bed
	2	68.2 msq	2 bed
	3	76.2 msq	2 bed
	4	52.6 msq	1 bed
	5	77.9 msq	2 bed
	6	50 msq	1 bed
Stair core and lift with direct access from Rock Villa Road	7	72 msq	2 bed
	8	75.4 msq	2 bed
	9	59.1 msq	1 bed
	10	72 msq	2 bed
	11	75.4 msq	2 bed
	12	59.1 msq	1 bed
	13	69 msq	2 bed
	14	59.1 msq	1 bed
	15	69 msq	2 bed
	16	59.1 msq	1 bed
	17	68.1 msq	2 bed
Total Area		1138.4 msq	6 1 bed 11 2 bed
Total Parking		14 spaces	

Tunbridge Wells Local Plan state that 'a maximum of 1 space per dwelling' should be provided to residential developments within the Central Access Zone

Peter Taylor

Client D WALKER ESQ.

Project RESIDENTIAL REDEVELOPMENT
TELDIS HOUSE
MOUNT EPHRAIM

Title FEASIBILITY SCHEME
PLANS
SECOND AND THIRD FLOORS

Scale 1:250

Date NOVEMBER 2007

Drawn SLH/NCJ Checked

Drg No H07-702 SK02 Revision

Peter Taylor Associates Limited
The Roller Mill, Mill Lane, Uckfield, East Sussex TN22 5AA
Telephone +44 (0)1825 768377 Fax +44 (0)1825 765762
email: southern@ptal.co.uk website: www.ptal.co.uk

This drawing is protected under The Copyright, Designs and Patents Act 1988. This drawing is produced for PLANNING PURPOSES ONLY and is not to be used for construction.

Revisions

8

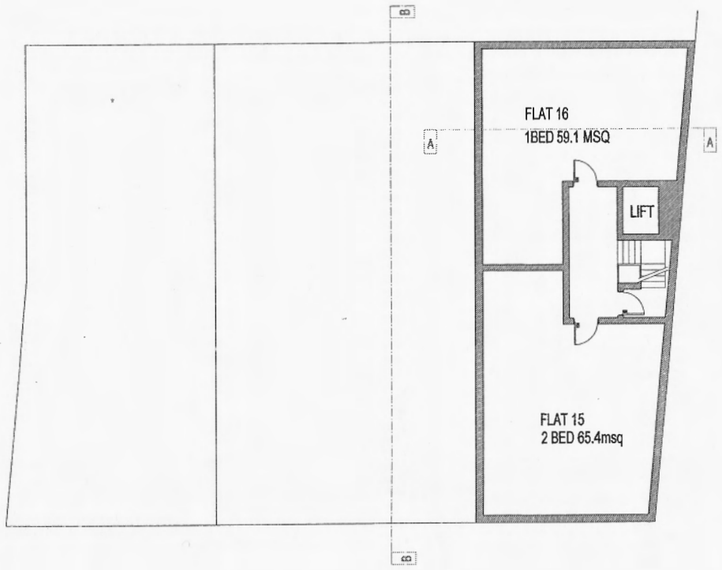

FOURTH FLOOR PLAN

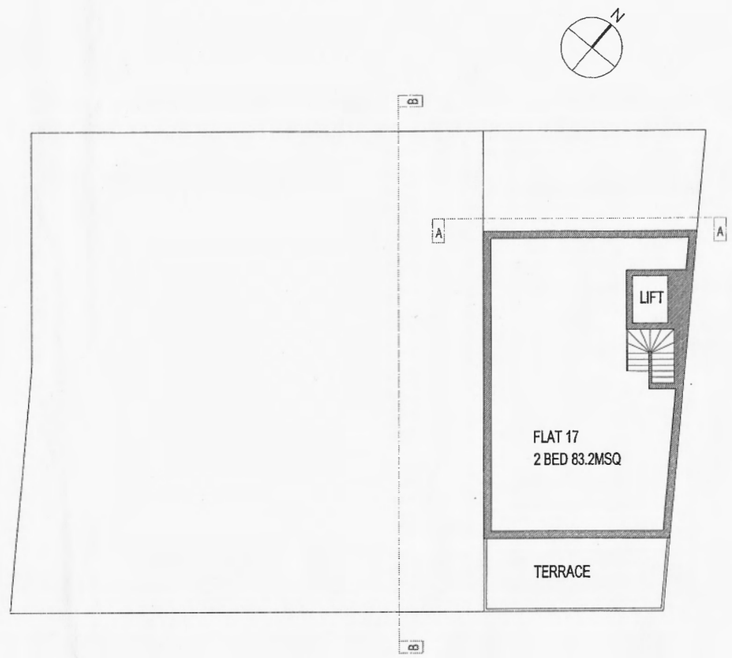

FIFTH FLOOR PLAN

H07-702 TELDIS HOUSE
RESIDENTIAL REDEVELOPMENT SCHEME

ACCOMODATION SCHEDULE

Access	Flat	Area	
Stair core with direct access from Mount Ephraim	1	76.2 msq	2 bed
	2	68.2 msq	2 bed
	3	76.2 msq	2 bed
	4	52.6 msq	1 bed
	5	77.9 msq	2 bed
	6	50 msq	1 bed
Stair core and lift with direct access from Rock Villa Road	7	72 msq	2 bed
	8	75.4 msq	2 bed
	9	59.1 msq	1 bed
	10	72 msq	2 bed
	11	75.4 msq	2 bed
	12	59.1 msq	1 bed
	13	69 msq	2 bed
	14	59.1 msq	1 bed
	15	69 msq	2 bed
	16	59.1 msq	1 bed
	17	68.1 msq	2 bed
Total Area		1138.4 msq	6 1 bed 11 2 bed
Total Parking		14 spaces	

Tunbridge Wells Local Plan state that 'a maximum of 1 space per dwelling' should be provided to residential developments within the Central Access Zone

Peter Taylor

Client D WALKER ESQ.

Project RESIDENTIAL REDEVELOPMENT
TELDIS HOUSE
MOUNT EPHRAIM

Title FEASIBILITY SCHEME
PLANS
FOURTH AND FIFTH FLOORS

Scale 1:250

Date NOVEMBER 2007

Drawn SLH Checked

Drg No H07-702 SK03 Revision

Peter Taylor Associates Limited
The Roller Mill, Mill Lane, Uckfield, East Sussex TN22 5AA
Telephone +44 (0)1825 760377 Fax +44 (0)1825 765752
email: southern@ptal.co.uk website: www.ptal.co.uk

This drawing is protected under The Copyright, Designs and Patents Act 1988. This drawing is produced for PLANNING PURPOSES ONLY and is not to be used for construction.

S

Revisions

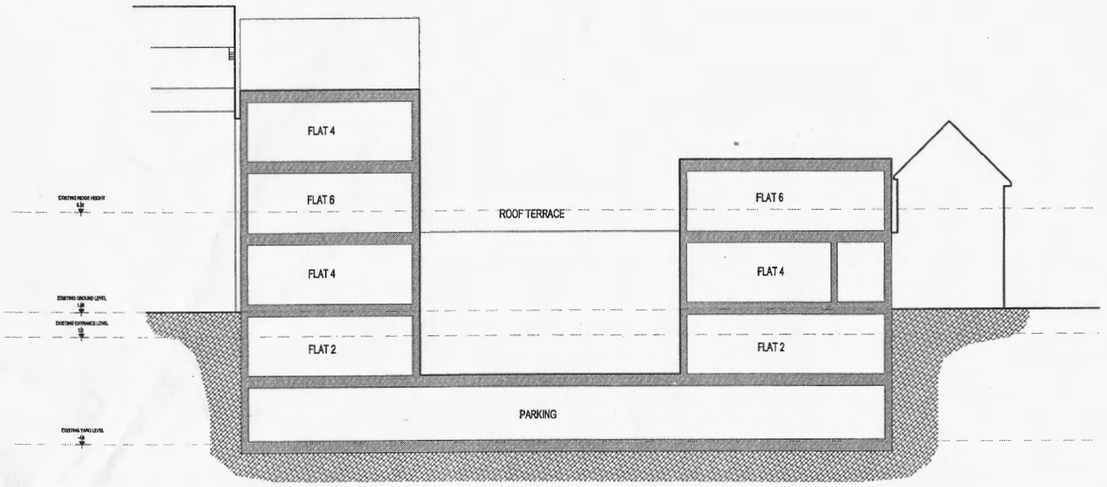

SECTION A-A

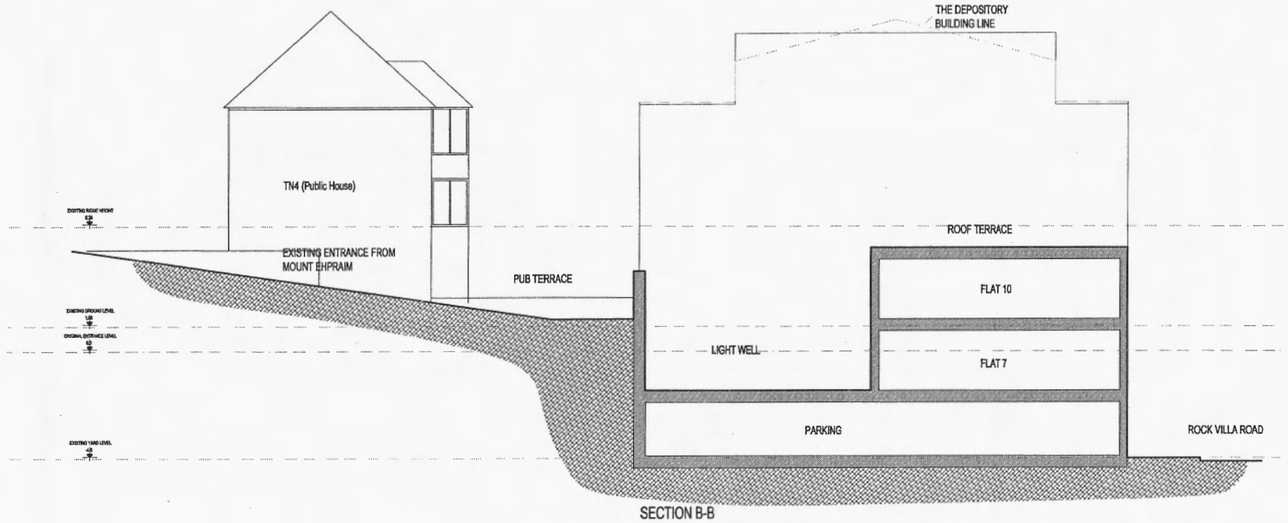

SECTION B-B

PROPOSED ELEVATION TO ROCK VILLA ROAD 1:200

1:250 0 2m 4 6 8 10 12 14 16 18 20 22 24 26 28 30m

Peter Taylor

Client	D WALKER ESQ.	
Project	RESIDENTIAL REDEVELOPMENT TELDIS HOUSE MOUNT EPHRAIM	
Title	FEASIBILTY SCHEME SECTIONS	
Scale	1:250	
Date	NOVEMBER 2007	
Drawn	SLH	Checked
Drg No	H07-702 SK04	Revision

Peter Taylor Associates Limited
The Roller Mill, Mill Lane, Uckfield, East Sussex TN22 5AA
Telephone +44 (0)1825 768377 Fax +44 (0)1825 765752
email: southern@ptal.co.uk website: www.ptal.co.uk

This drawing is protected under The Copyright, Designs and Patents Act 1988. This drawing is produced for PLANNING PURPOSES ONLY and is not to be used for construction.

3

Revisions

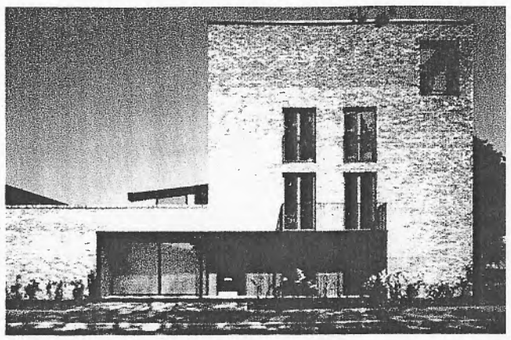

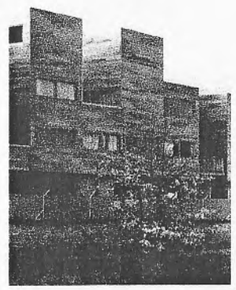

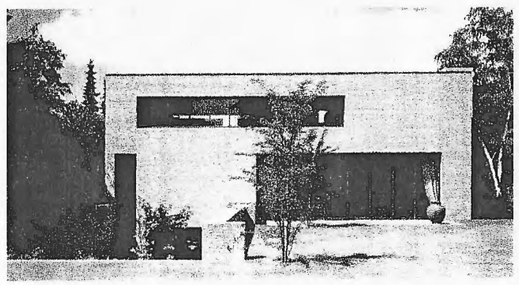

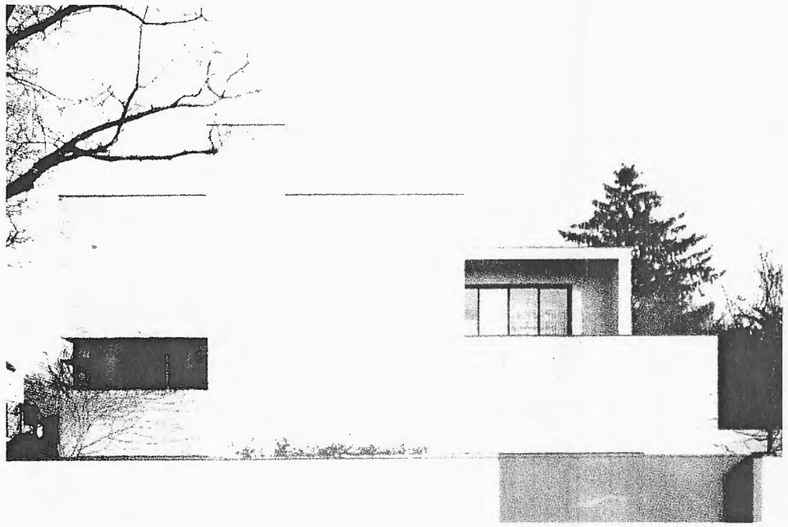

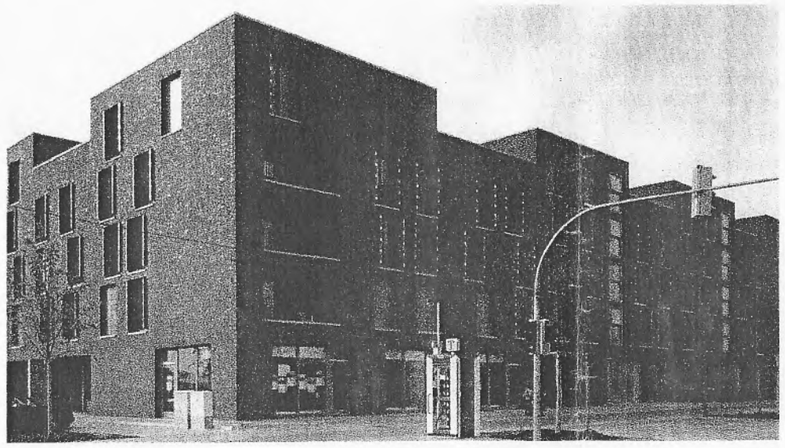

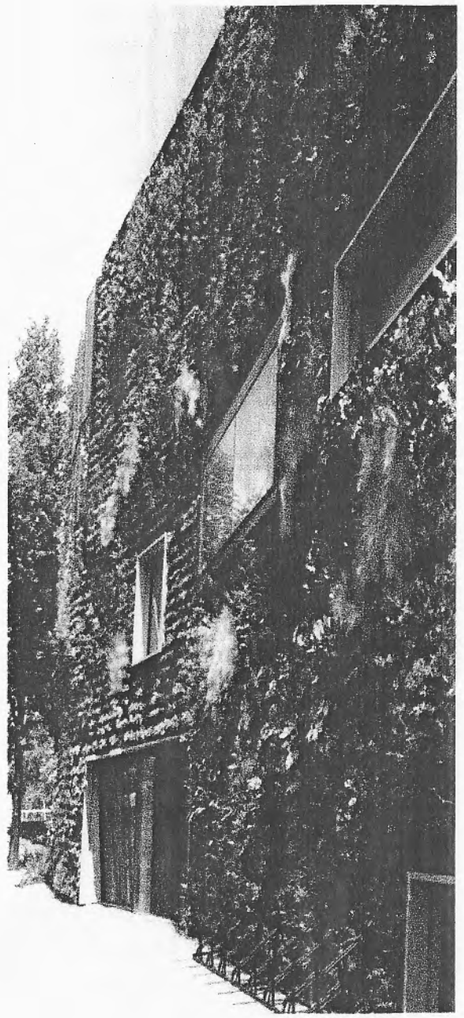

BRICK MONOLITH MODELLED PUNCHED RECESSED OPENINGS GREEN WALL

Peter Taylor

Client	D WALKER ESQ.		
Project	RESIDENTIAL REDEVELOPMENT TELDIS HOUSE MOUNT EPHRAIM		
Title	PROPOSED FLATS PRECEDENT SHEET		
Scale	1:250		
Date	NOVEMBER 2007		
Drawn	SLH	Checked	
Drg No	H07-702 SK05	Revision	

Peter Taylor Associates Limited
The Forge Mill, Mill Lane, Uckfield, East Sussex, TN22 1EN
Telephone +44 (0)1825 768547 Fax +44 (0)1825 [illegible]
email address [illegible] website www.pta.co.uk

"This drawing is protected under The Copyright, Designs and Patents Act 1988. This drawing is produced for PLANNING PURPOSES ONLY and is not to be used for construction.

Revisions

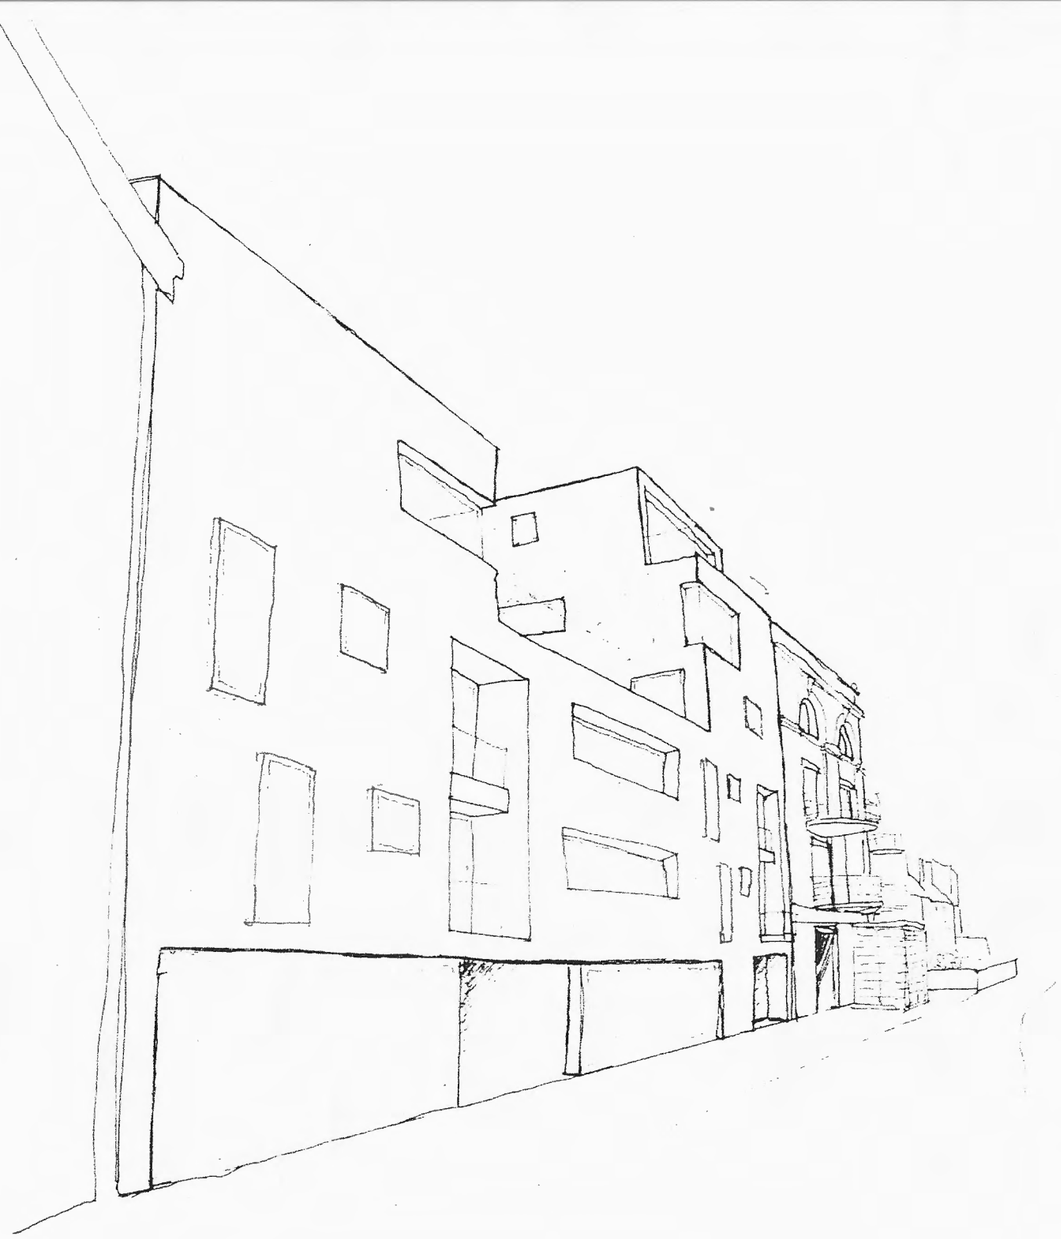

PROPOSED VIEW ALONG ROCK VILLA ROAD

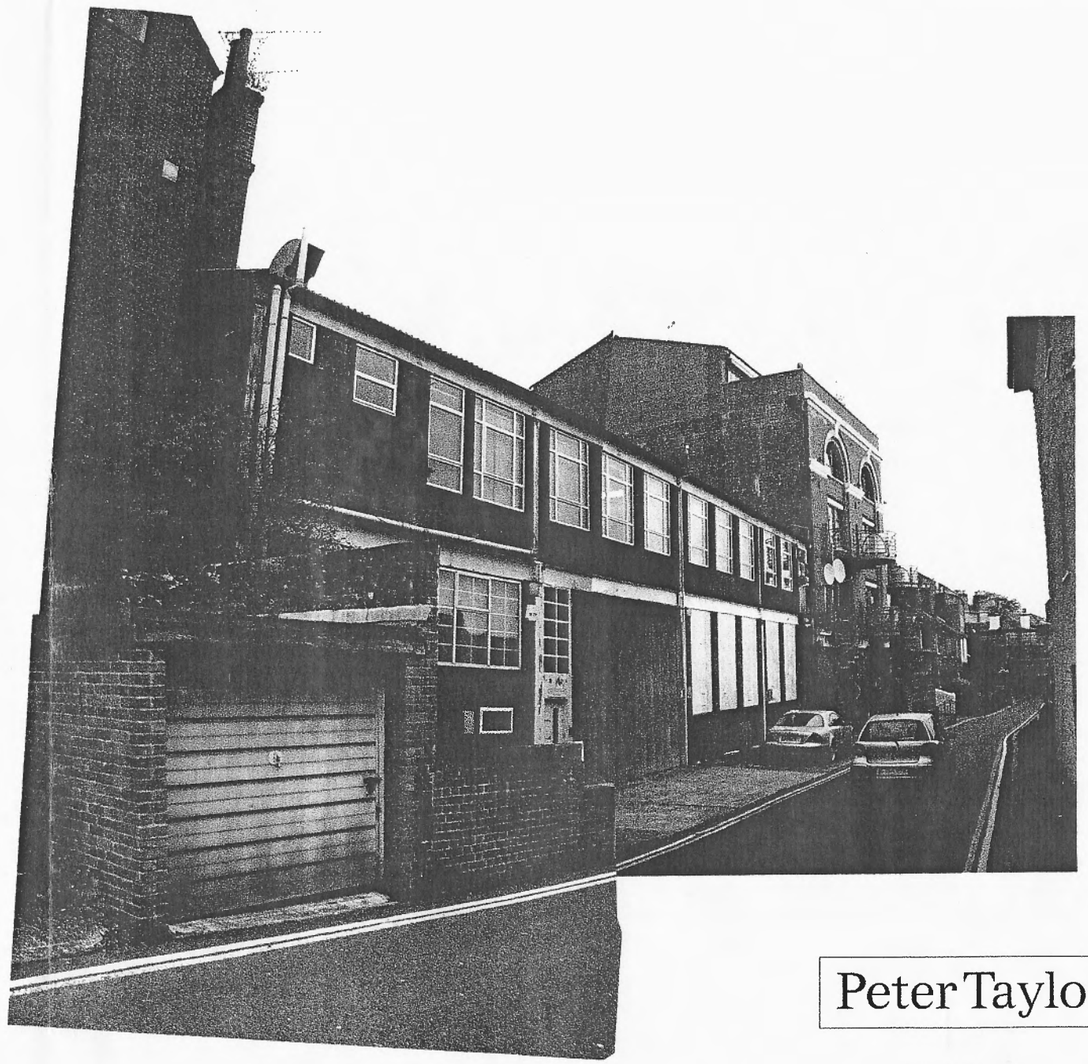

EXISTING VIEW ALONG ROCK VILLA ROAD

Peter Taylor

Client	D WALKER ESQ.	
Project	RESIDENTIAL REDEVELOPMENT TELDIS HOUSE MOUNT EPHRAIM	
Title	ROCK VILLA ROAD STREET SCENES	
Scale	NTS	
Date	NOVEMBER 2007	
Drawn	SLH	Checked
Drg No	H07-702 SK06	Revision

Peter Taylor Associates Limited
The Barn, 58 Hall Lane, Lathom, Ormskirk, Lancashire L40 5UB
Telephone 01695 [illegible] Fax 01695 [illegible]
email [illegible] website www.ptal.co.uk

This drawing is protected under The Copyright, Designs and Patents Act 1988. This drawing is produced for PLANNING PURPOSES ONLY and is not to be used for construction.

Revisions

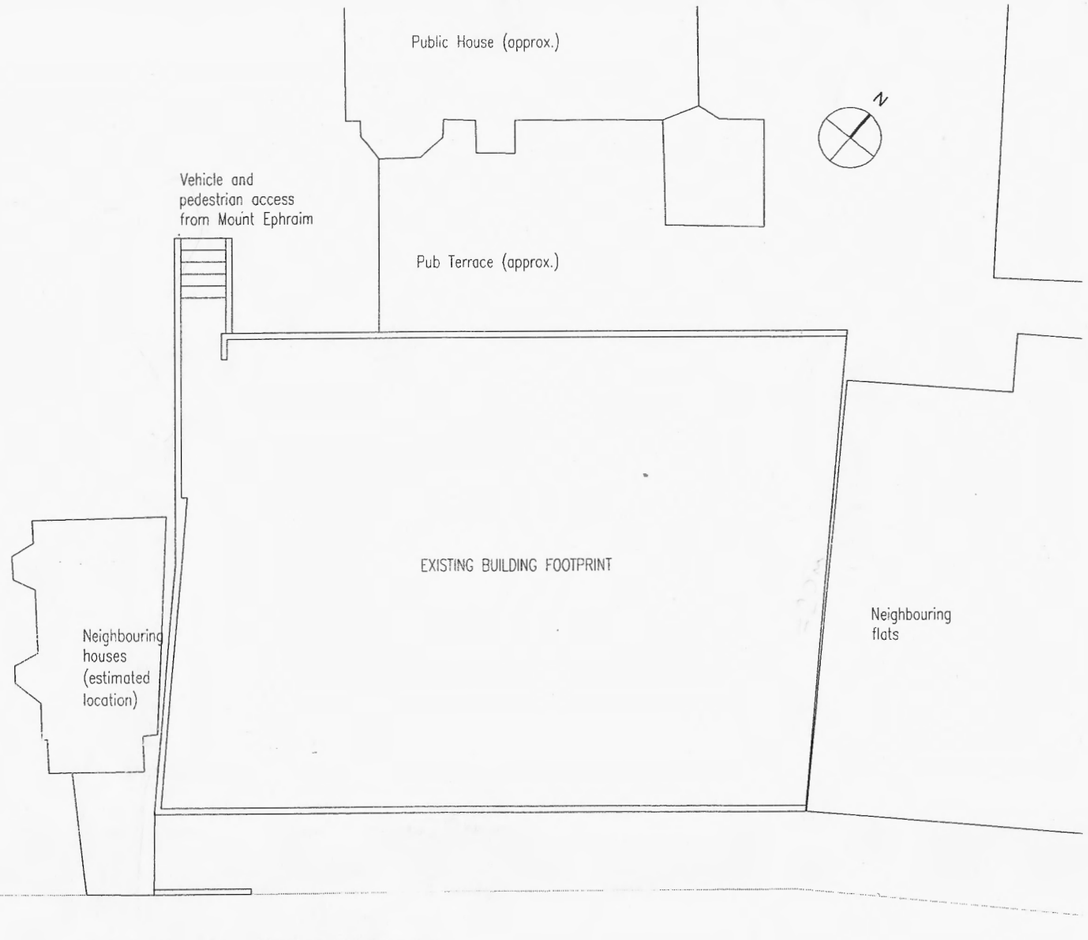

EXISTING FOOTPRINT

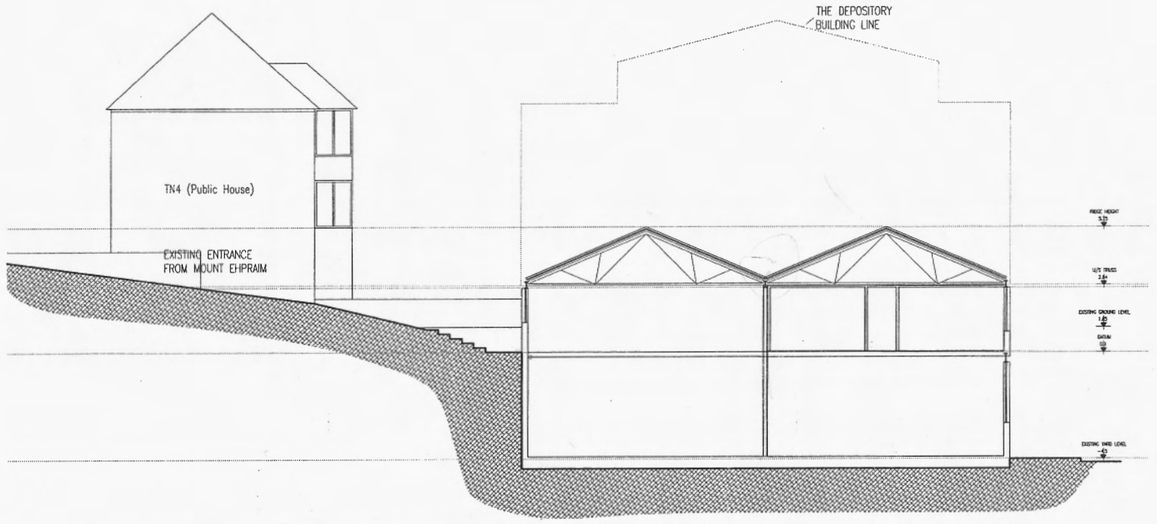

EXISTING SECTION

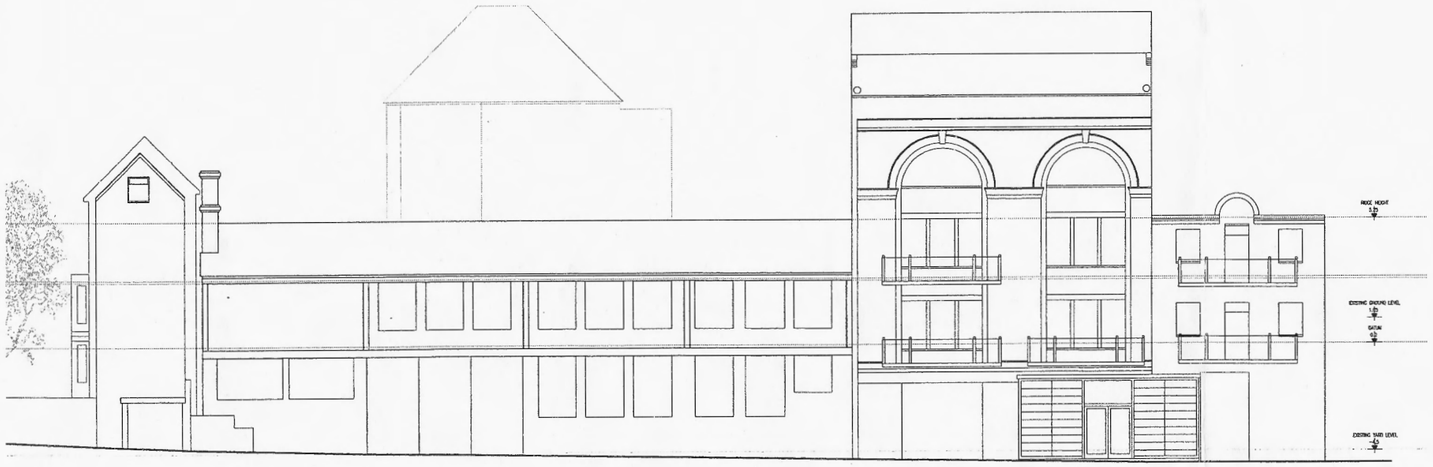

EXISTING ROCK VILLA ROAD ELEVATION

1:250 0 2m 4 6 8 10 12 14 16 18 20 22 24 26 28 30m

Peter Taylor

Client	D WALKER ESQ.
Project	RESIDENTIAL REDEVELOPMENT TELDIS HOUSE MOUNT EPHRAIM
Title	EXISTING BUILDINGS PLANS & SECTIONS
Scale	1:250
Date	NOVEMBER 2007
Drawn	SLH Checked
Drg No	H07-702 SK07 Revision

Peter Taylor Associates Limited
The Roller Mill, Mill Lane, Uckfield, East Sussex TN22 5AA
Telephone +44 (0)1825 768377 Fax +44 (0)1825 765752
email: southern@ptal.co.uk website: www.ptal.co.uk