


This drawing and the copyrights and patents therein are the property of DMP LLP and may not be used or reproduced without consent.

This drawing is to be read in conjunction with all relevant consultants and/or specialist's drawings/documents and any discrepancies or variations are to be notified to DMP LLP before the affected work commences.

A2

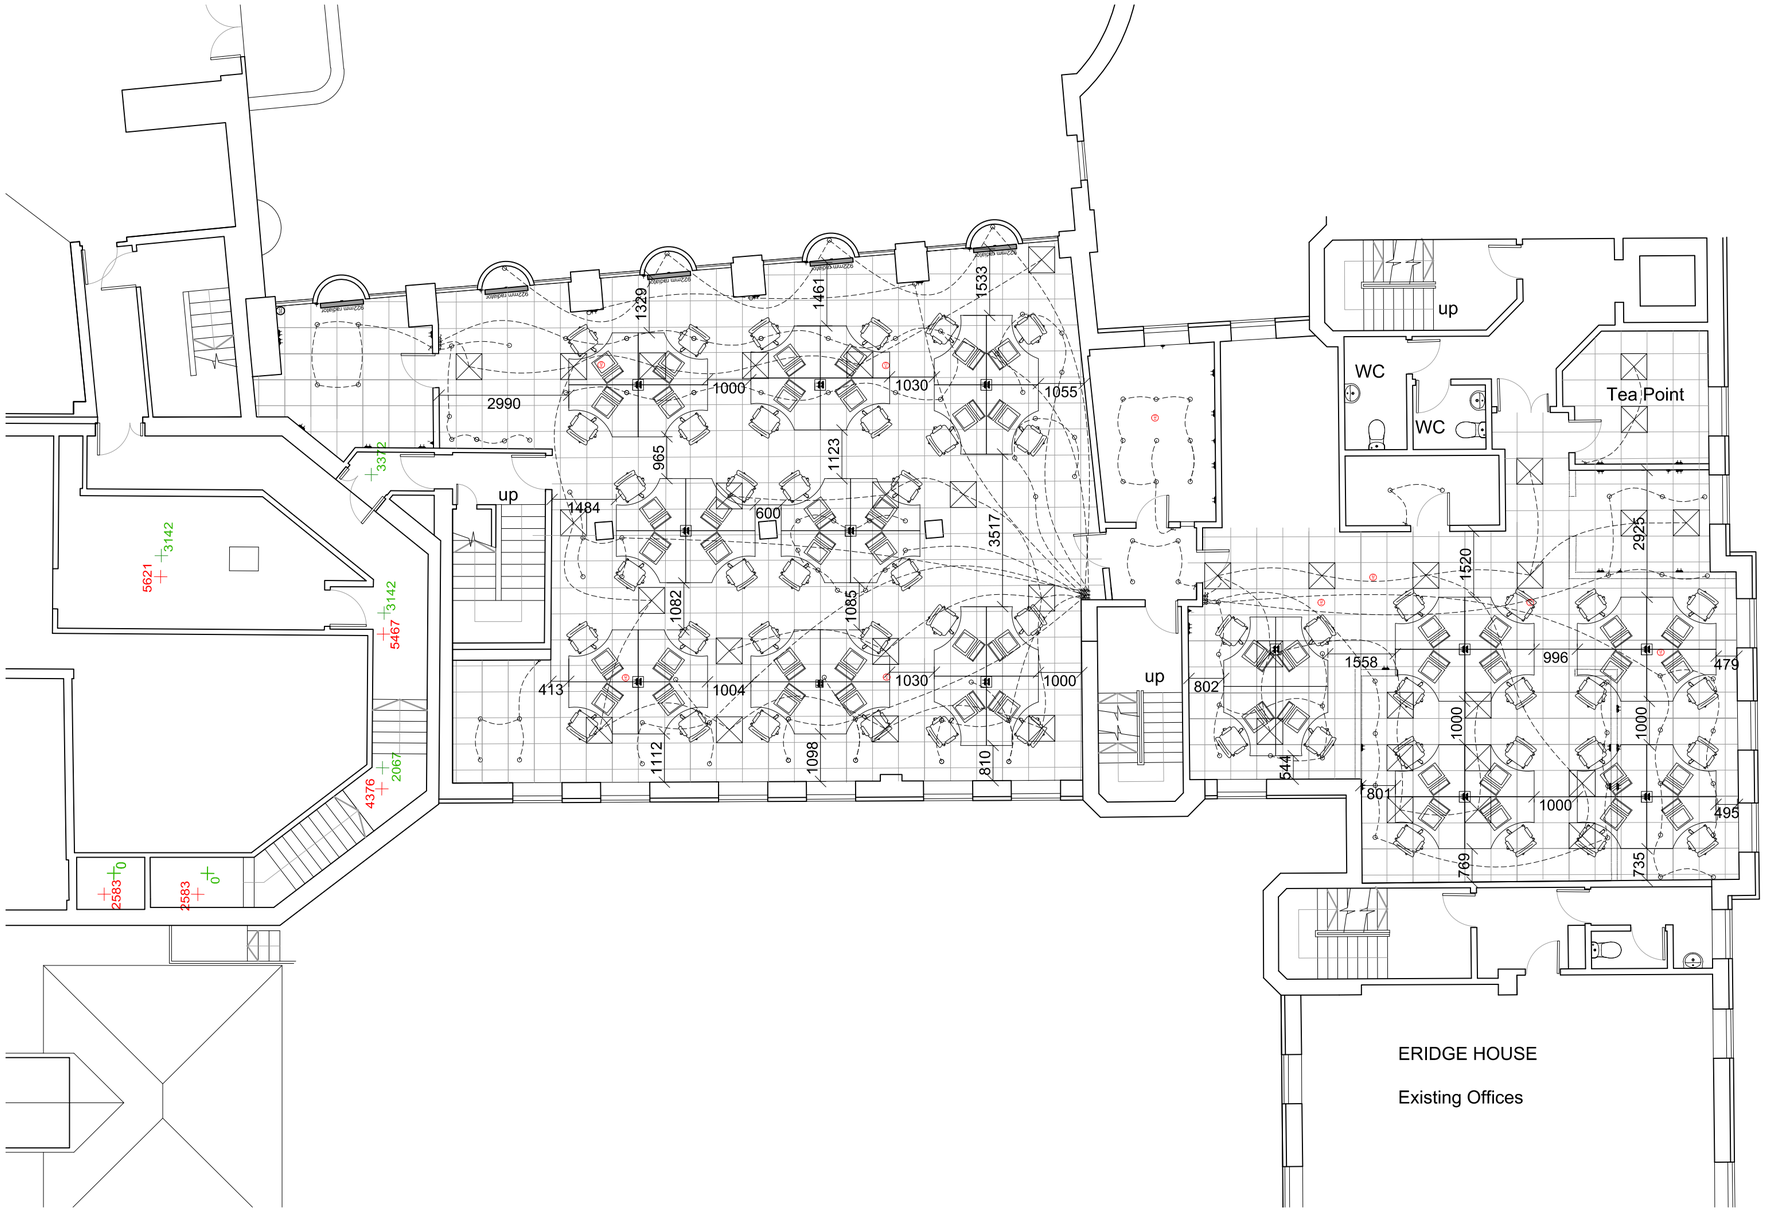


Site Location Plan @ 1:1250

0 1 2 3 4 5

(Metres) @ 1:100 Scale

Revision

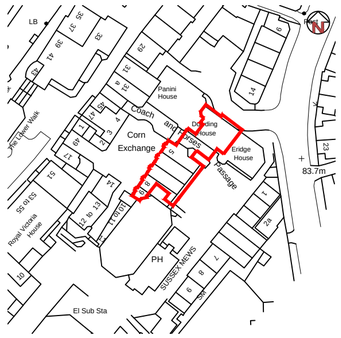DMP
79 High Street
Tunbridge Wells
Kent
TN1 1XZ
01892 534455
dmp@dmp-llp.co.uk
www.dmp-llp.co.uk

Client.

Lower Pantiles LLP

Address.

Frant and Dowding Houses,
Lower Pantiles, Tunbridge Wells,
TN2 5TN

Project.

Space Planning
M&E

Title.

First Floor Plan
As Proposed - Option 2

Purpose of Issue.

FOR INFORMATION

| Scale. | D | C | Date. |
|---|---|---|---|
| 1:100 @ A2 | JTL | JRW | 24/10/2019 |

| Job No. | Drawing No. | Revision. |
|---|---|---|
| 56928 | FI 03 | |